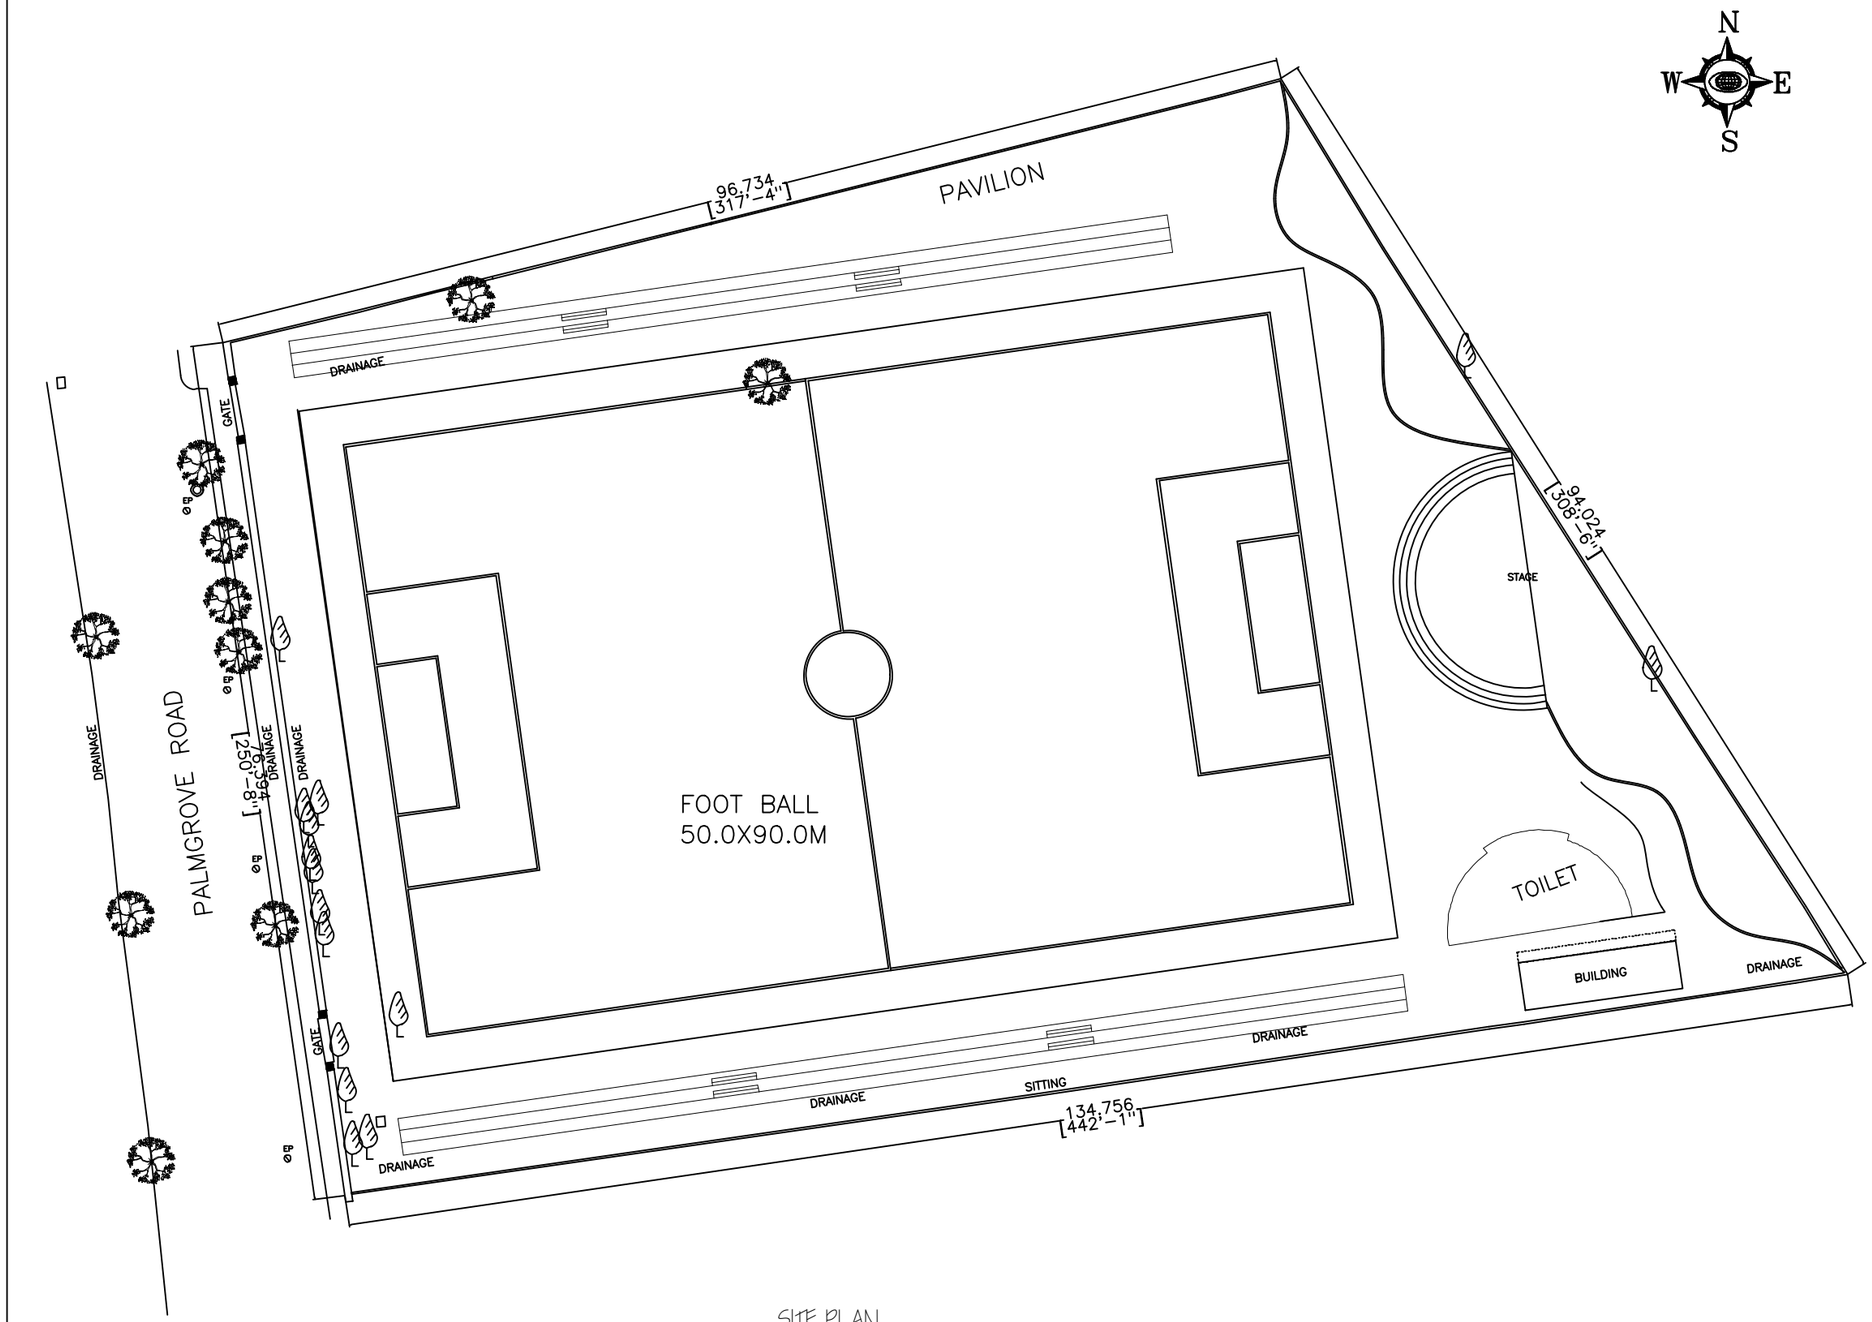

SITE PLAN

JOB

PROPOSED FOOTBALL STADIUM AT
AUSTIN TOWN,BANGLORE

DRAWING

SITE PLAN

SCALE	DATE	DEALT	CHKD
N.T.S	12-6-25	AISHWARYA	K.C.N

NANDISH ASSOCIATES
ARCHITECTS AND INTERIOR DESIGNERS
NO 25, 12TH BLOCK, K. P. WEST
BANGALORE – 560 020

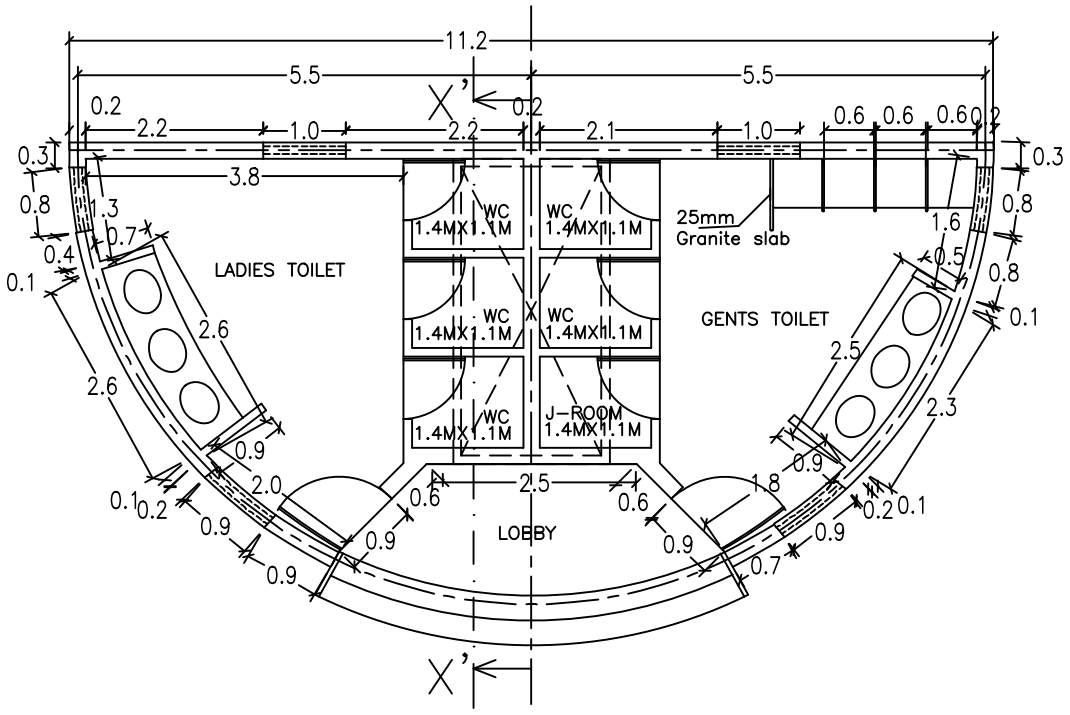

TOILET BLOCK

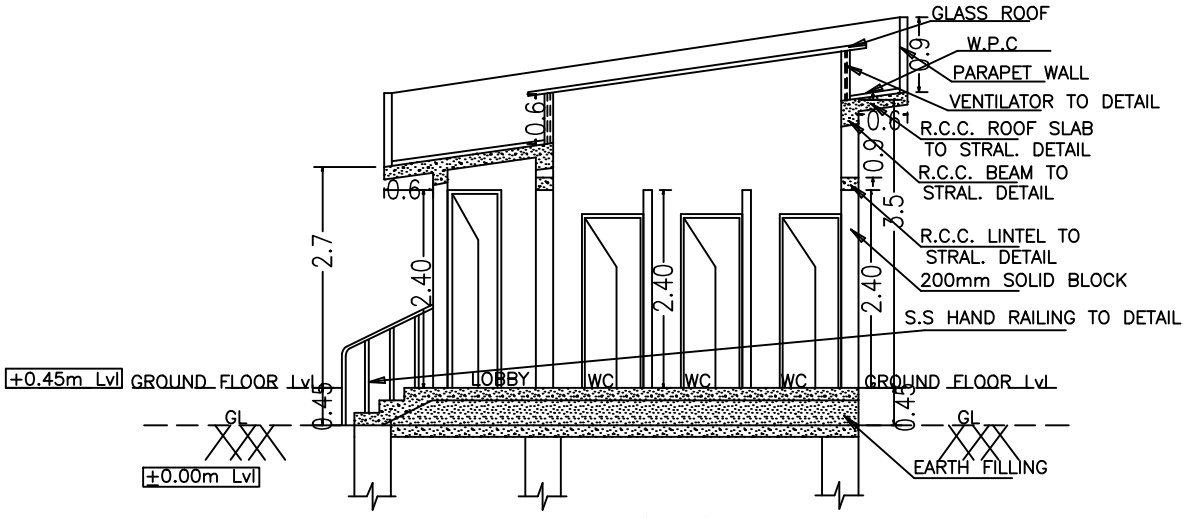

SECTION AT 'X-X'

FLOOR AREA – 52.45 SQ.M/564.00 SQ.FT

CLIENT:	PROJECT:	SCALE	DATE	DEALT	CHKD
	PROPOSED FOOT BALL STADIUM	N.T.S	13-06-2025	MOUNIKA	K.C.N
		DRAWING: TOILET BLOCK			

NANDISH ASSOCIATES
ARCHITECTS AND ENGINEERING CONSULTANTS
NO 25, 12TH BLOCK, K. P. WEST
BANGALORE – 560 020